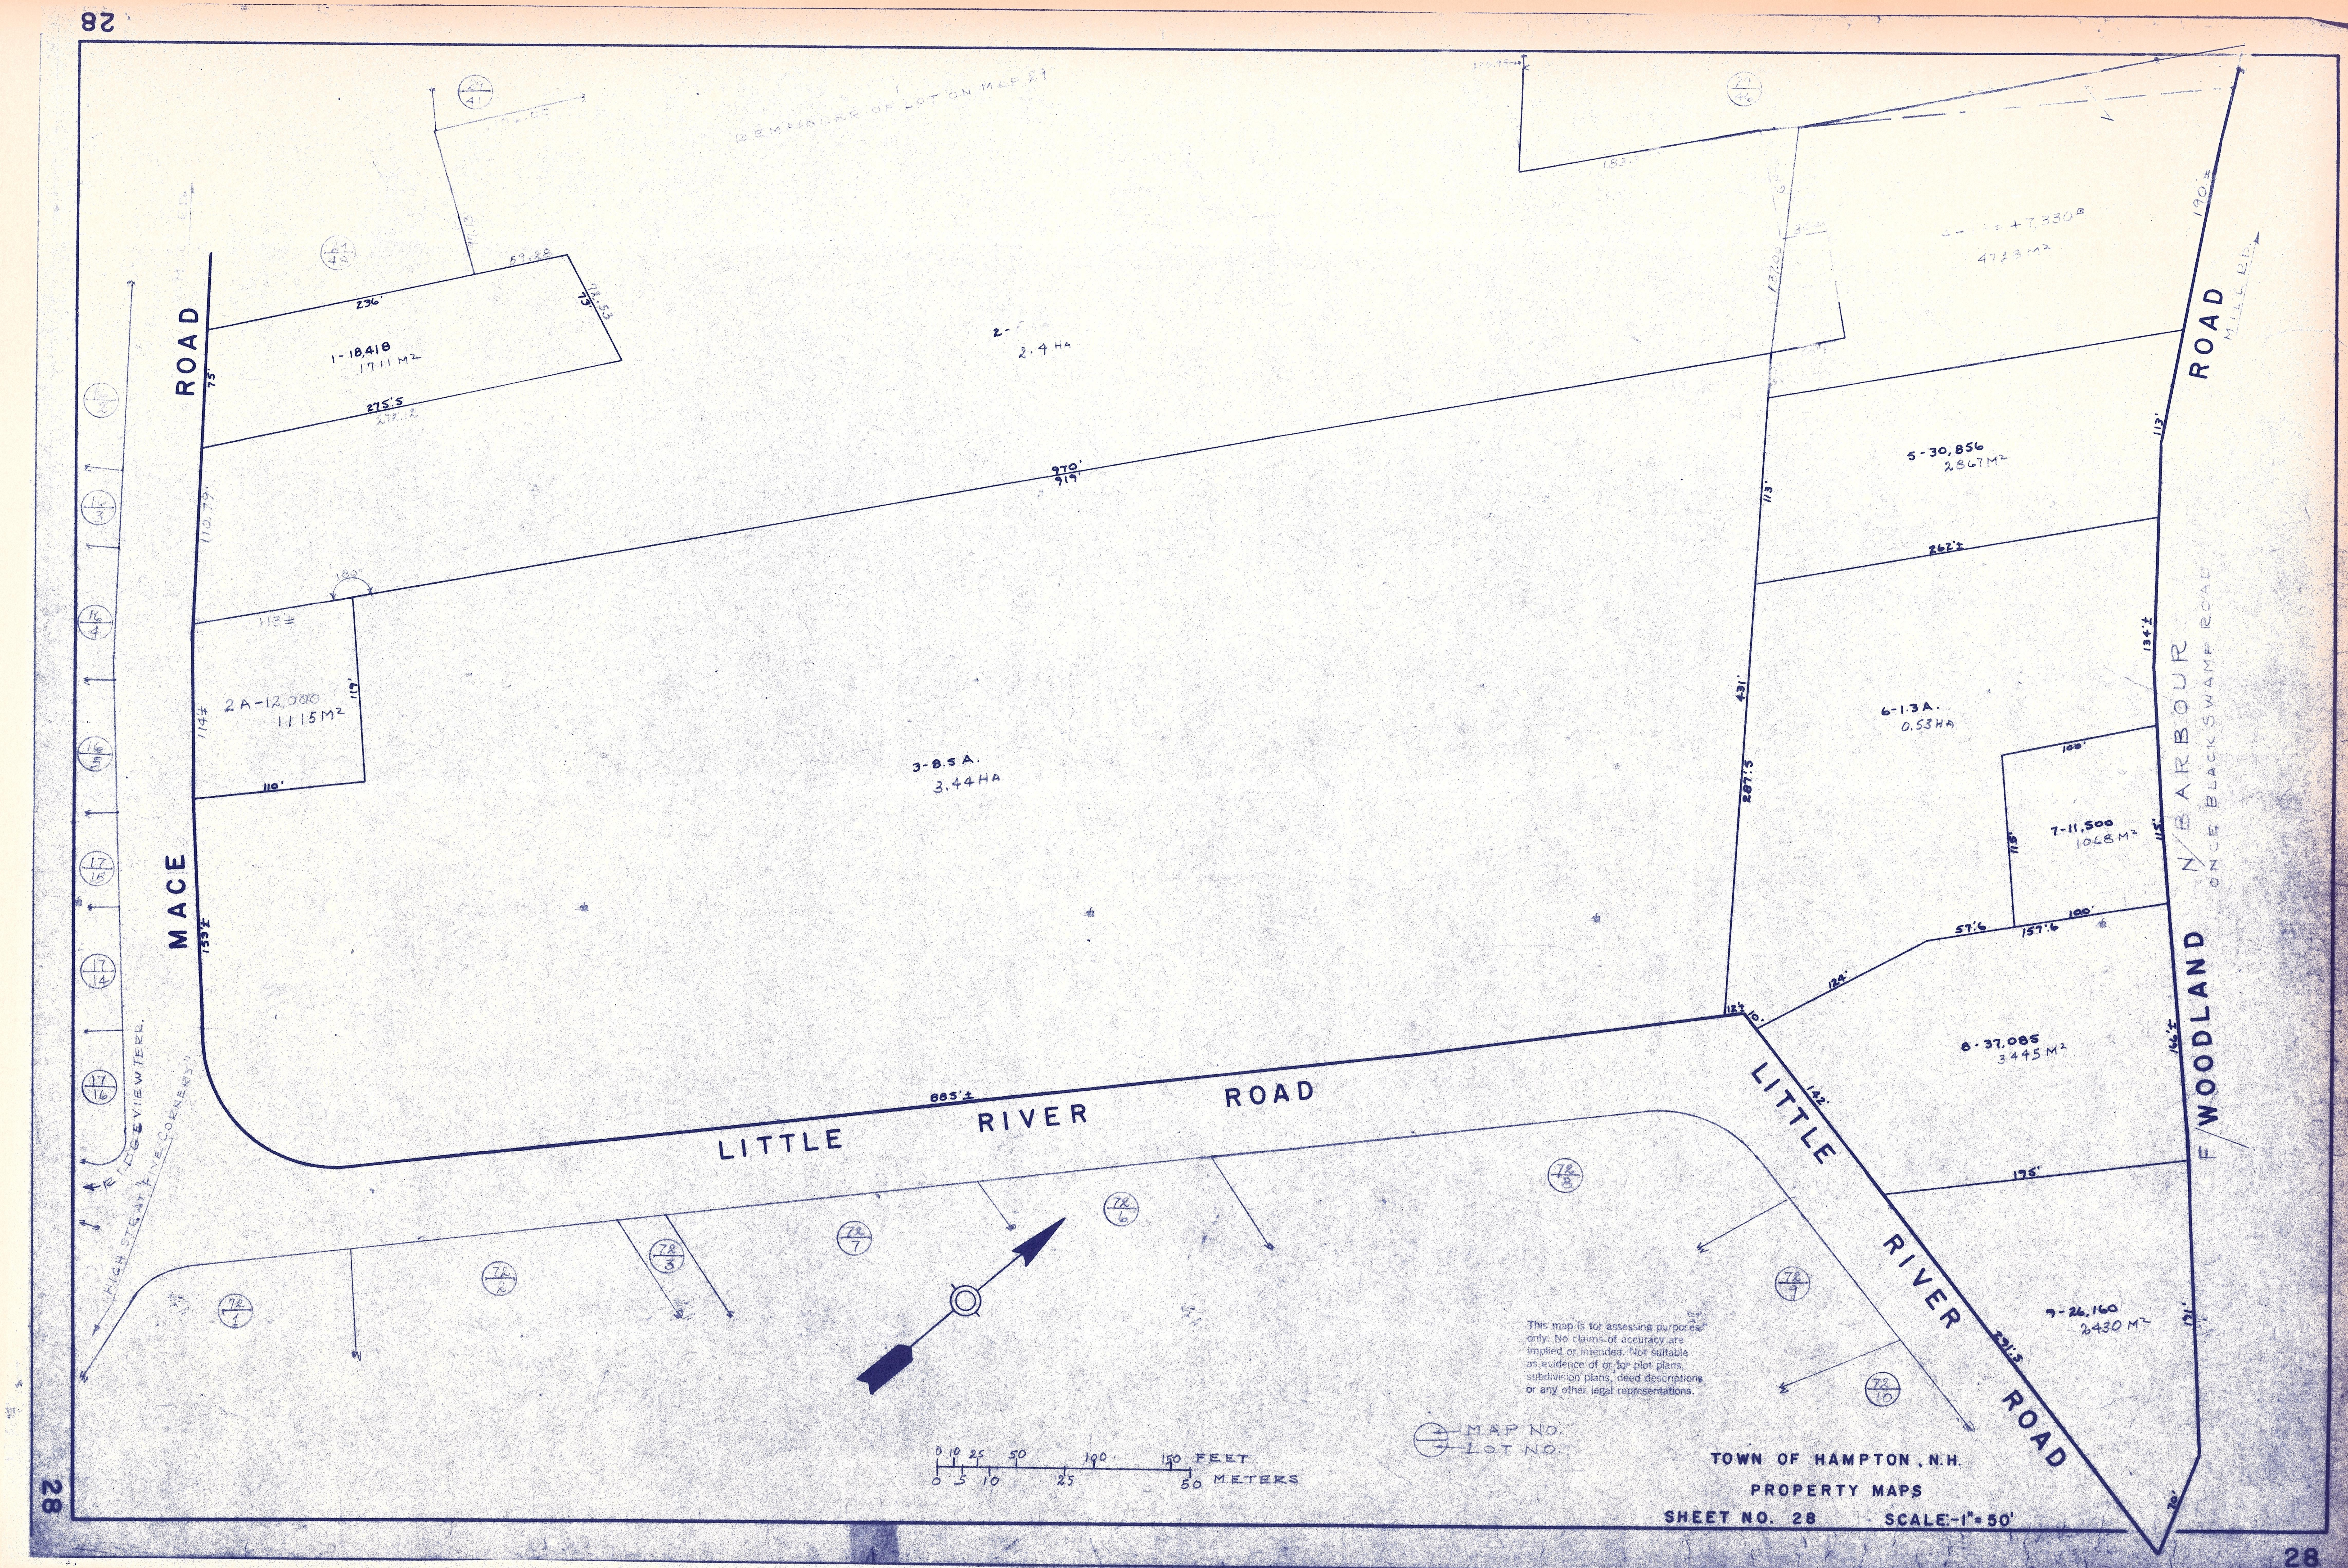
28
MACE ROAD
LITTLE RIVER ROAD
LITTLE RIVER ROAD
WOODLAND ROAD
N. BARBOUR
ONCE BLACKSWAMP ROAD
1-18,418
1711 M2
2A-12,000
1115 M2
2.4 HA
3-8.5 A.
3.44 HA
5-30,856
2867 M2
6-1.3 A.
0.53 HA
7-11,500
1068 M2
8-37,085
3445 M2
9-26,160
2430 M2
This map is for assessing purposes only. No claims of accuracy are implied or intended. Not suitable as evidence of or for plot plans, subdivision plans, deed descriptions or any other legal representations.
MAP NO.
LOT NO.
FEET
METERS
TOWN OF HAMPTON, N.H.
PROPERTY MAPS
SHEET NO. 28
SCALE-1"=50'